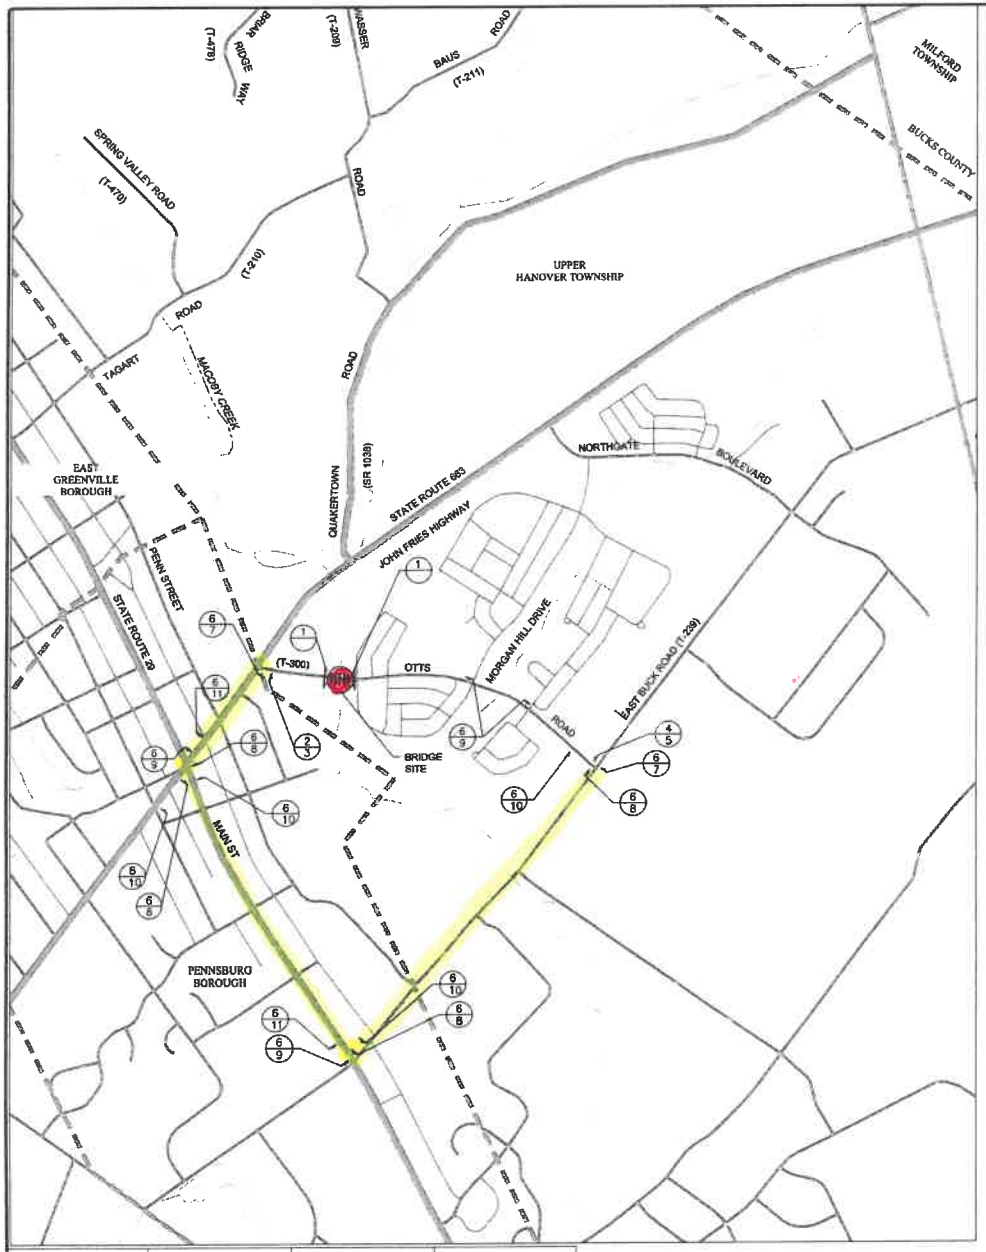

NO.	LEGEND	SERIES (SIZE)	MOUNTING	SIGN QTY	REMARKS
1	ROAD CLOSED	R11-2 (48" X 30")	TYPE III BARRICADE W/ FLASHERS	4	PLACE SIGNS IN CENTER OF LANES
2	BRIDGE OUT	R11-2-1 (48" X 30")	TYPE III BARRICADE W/ FLASHERS	1	
3	DETOUR	M4-10R (48" X 18")		1	
4	DETOUR	M4-10L (48" X 18")		1	
5	ROAD CLOSED ½ MILE AHEAD LOCAL TRAFFIC ONLY	R11-3A (60" X 30")	TYPE III BARRICADE W/ FLASHERS	1	
6	OTTS ROAD	D3-1 (24" X 8")	TYPE B	16	
7	END DETOUR	M4-8A (24" X 18")	TYPE B	2	
8	DETOUR	M4-9R (30" X 24")	TYPE B	4	
9	DETOUR	M4-9L (30" X 24")	TYPE B	4	
10	DETOUR	M4-9SR (30" X 24")	TYPE B	4	
11	DETOUR	M4-9SL (30" X 24")	TYPE B	2	

GRAPHIC SCALE
SCALE: 1" = 500'

500 250 0 500 1000 1500
SCALE IN FEET

DESIGNED: JKW	CHK'D: JWW	DRAWN: JKW	CHK'D: JWW

DISTRICT	COUNTY	ROUTE	SECTION	SHEET
6-0	MONTGOMERY	T-300	0	1 OF 1
UPPER HANOVER TOWNSHIP				

REVISION NO.	REVISIONS	DATE	BY

GENERAL NOTES:

THIS WORK CONSISTS OF THE MAINTENANCE OF TRAFFIC AND THE PROTECTION OF THE TRAVELING PUBLIC APPROACHING THE CONSTRUCTION AREA WITHIN THE LIMITS OF CONSTRUCTION.

FURNISH, ERECT, PLACE AND MAINTAIN TRAFFIC CONTROL SIGNS AND DEVICES AND MAINTAIN TRAFFIC DURING HOURS OF CONSTRUCTION AND AT ALL OTHER TIMES IN ACCORDANCE WITH THE METHODS INDICATED ON THIS DRAWING AND THE FOLLOWING PUBLICATIONS:

1. FHWA PUBLICATION MANUAL ON UNIFORM TRAFFIC CONTROL DEVICES.
2. PENNDOT PUBLICATION 408, SPECIFICATION.
3. PENNDOT PUBLICATION 111M, TRAFFIC CONTROL, PAVEMENT MARKINGS AND SIGNING STANDARDS.
4. PENNDOT PUBLICATION 212, OFFICIAL TRAFFIC CONTROL DEVICES. PENNDOT'S SUPPLEMENT TO FHWA'S MUTCD.
5. PENNDOT PUBLICATION 213, TEMPORARY TRAFFIC CONTROL GUIDELINES.
6. PENNDOT PUBLICATION 236M, HANDBOOK OF APPROVED SIGNS.

IMMEDIATELY UPON COMPLETION OF THE PROJECT, REMOVE THE SIGNS AND DEVICES ASSOCIATED WITH THIS TRAFFIC CONTROL PLAN.

THE ENGINEER WILL INSPECT ALL TRAFFIC CONTROL DEVICES PRIOR TO THE START OF WORK.

COVER OR REMOVE ALL SIGNS NOT IN USE. WHEN USING TAPE TO COVER THE SIGNS, TAPE MUST NOT CONTACT THE FACE OF THE SIGN.

THIS TRAFFIC CONTROL PLAN DOES NOT RELIEVE THE CONTRACTOR OF HIS RESPONSIBILITY AS SPECIFIED IN SECTION 901.3(A) OF PUBLICATION NO. 408. TRAFFIC SHALL BE PHYSICALLY PREVENTED FROM ENTERING THE WORK ZONE DURING NON-WORKING HOURS.

PROVIDE SIGNS AND DEVICES THAT ARE CLEAN AND NEW. MAINTAIN IN GOOD CONDITION THROUGHOUT THE LENGTH OF THE PROJECT. SIGNS AND DEVICES SHALL BE INSPECTED DAILY. DEFICIENCIES, CORRECTIVE ACTION AND LIQUIDATED DAMAGES SHALL BE IN CONFORMANCE WITH SECTION 901.3(T) OF PUBLICATION NO. 408.

ALL SIGNS, EXCEPT REGULATORY SIGNS, SHALL HAVE A BLACK LEGEND ON AN ORANGE BACKGROUND.

DO NOT ALLOW ROADSIDE GROWTH OR CONSTRUCTION EQUIPMENT TO BLOCK OR OBSCURE ANY TRAFFIC CONTROL SIGN OR DEVICE IN USE.

ERECT ADVANCE WARNING DEVICES ON ALL DESIGNATED ROUTES PRIOR TO INITIATING CONSTRUCTION OPERATIONS. MAINTAIN THE ADVANCE WARNING DEVICES THROUGHOUT CONSTRUCTION.

TYPE III BARRICADE TO BE PLACED ACROSS ENTIRE ROADWAY AT THE LIMITS OF WORK DURING NON-WORKING HOURS TO PROTECT THE TRAVELING PUBLIC TO THE SATISFACTION OF THE TOWNSHIP.

SYMBOLS AND SIGNS ARE NOT SHOWN TO SCALE.

EDGAR R. LATSHAW

TRAFFIC CONTROL PLAN